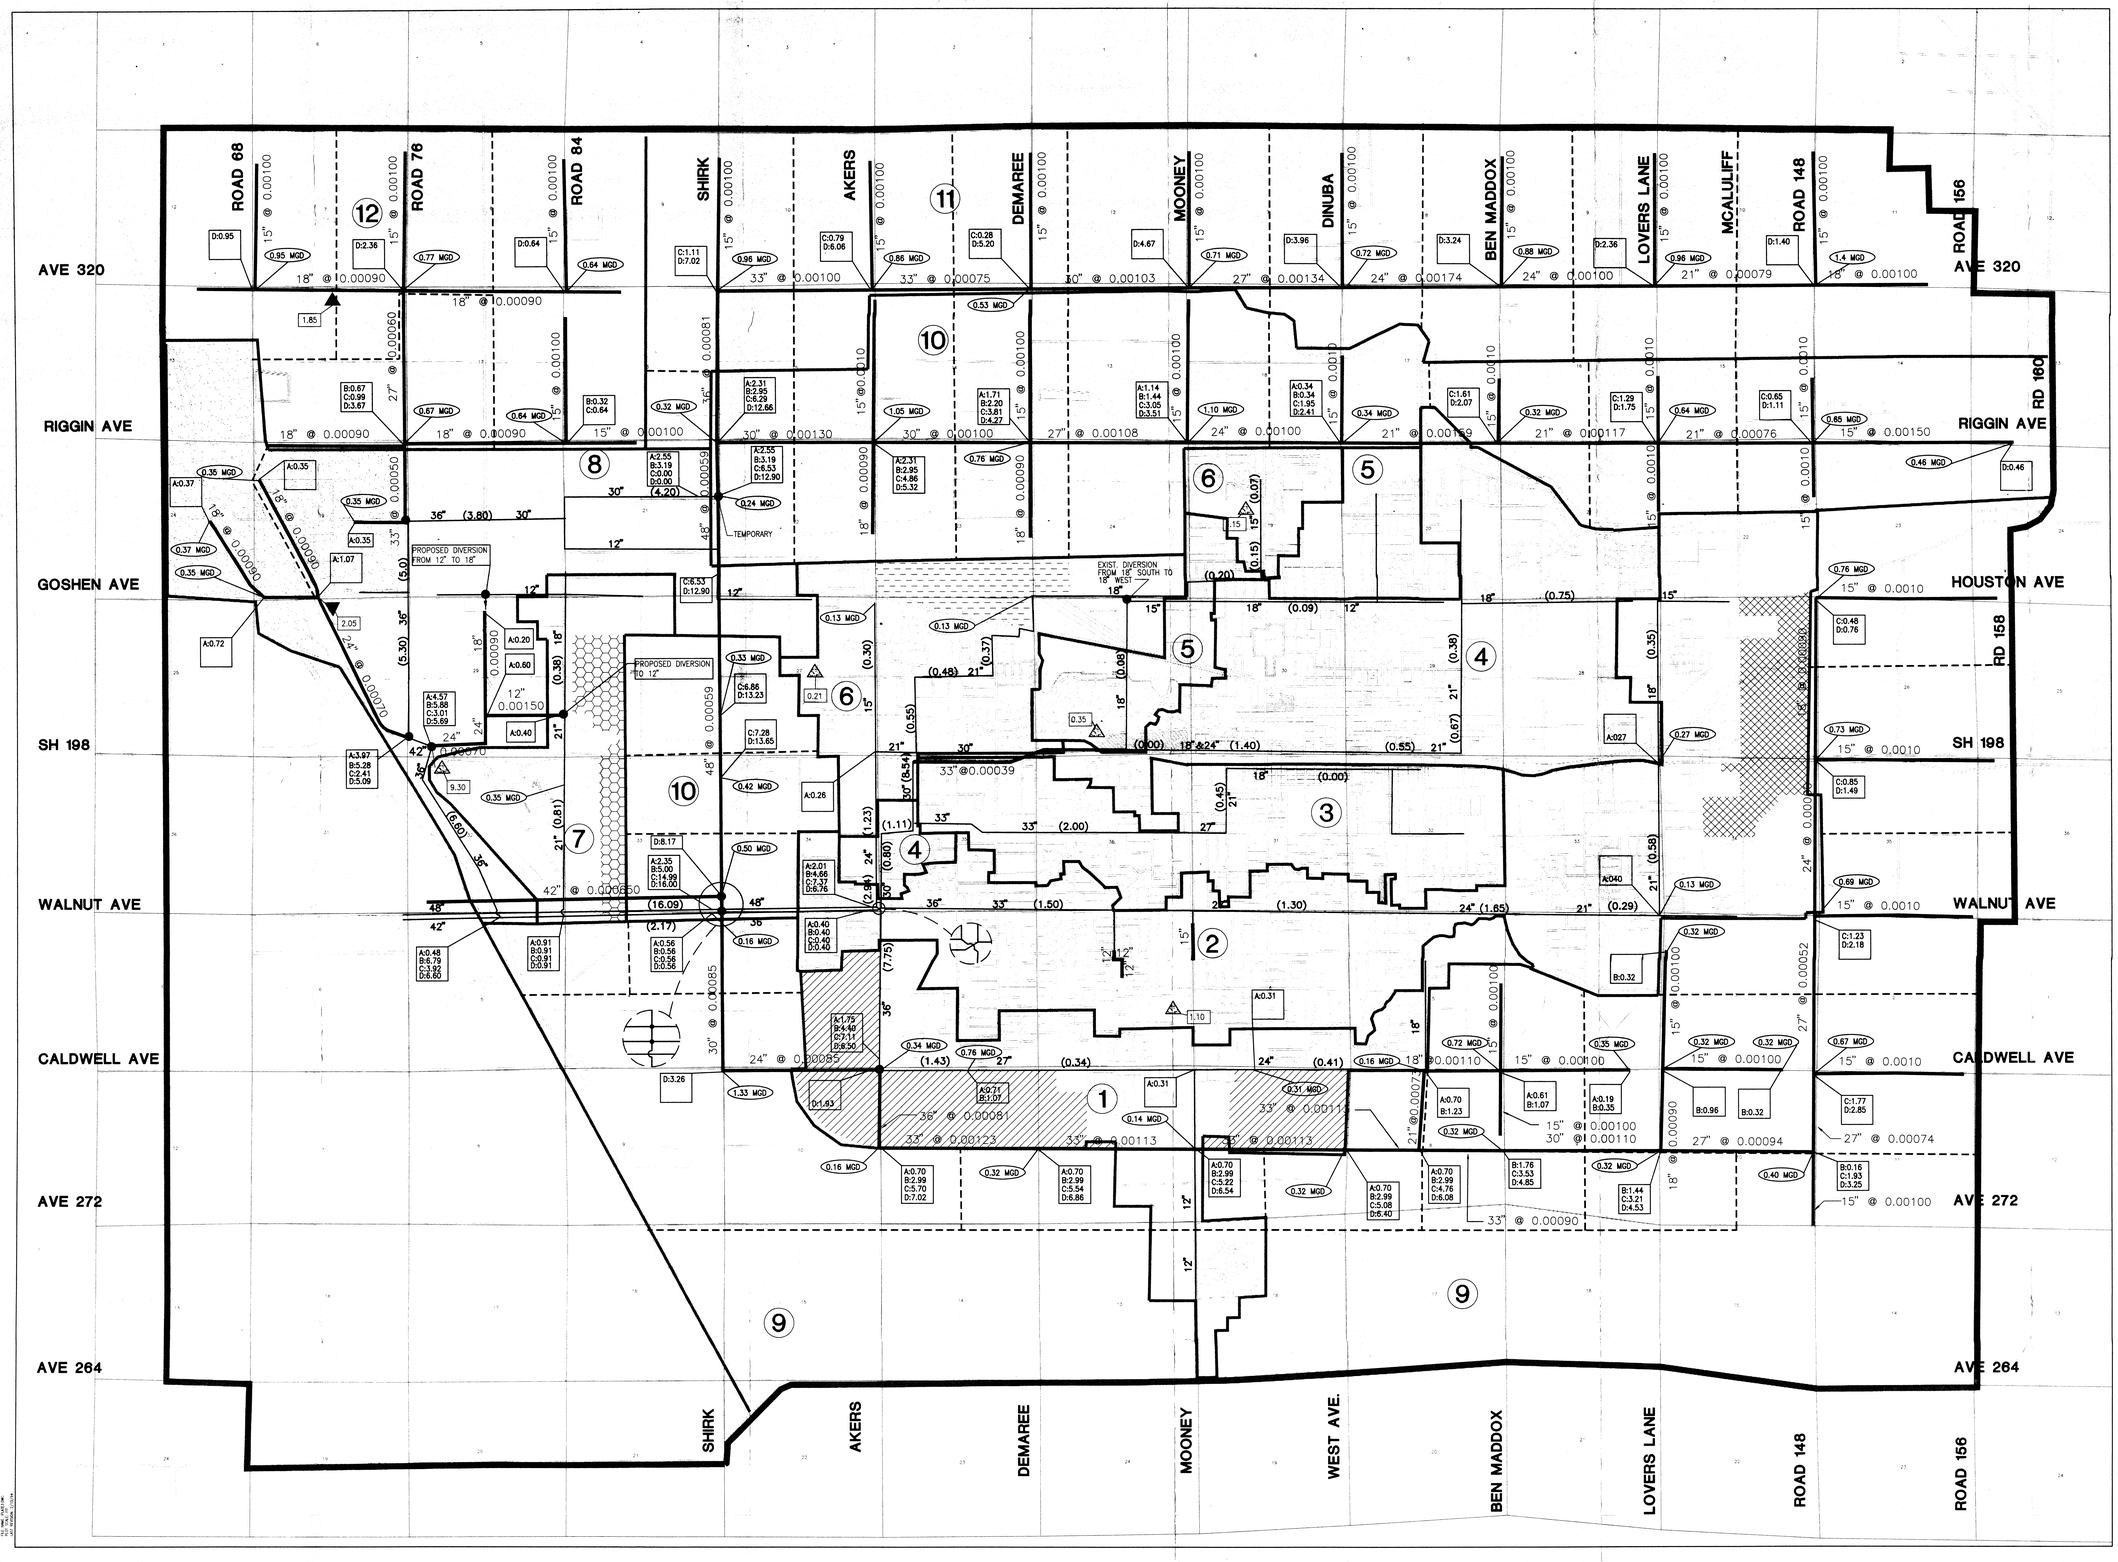

Legend

- PROPOSED PIPE SIZE AND SLOPE
- AVERAGE SEWER FLOW
- FUTURE CAPACITY OF LIFT STATION (MGD)
- PROPOSED LIFT STATION

GROWTH STAGE:
CUMMULATIVE AVERAGE SEWER FLOW (MGD)
A = GROWTH STAGE 1992–2000
B = GROWTH STAGE 2000–2010
C = GROWTH STAGE 2010–2020
D = GROWTH STAGE POST–2020

- EXISTING PIPE SIZE (IN)
- EXCESS AVERAGE CAPACITY, OF EXISTING SERVICE AREA BOUNDARY WITH IN–FILL DEVELOPMENT (IN MGD)
- URBAN GROWTH BOUNDARY
- EXISTING PIPE
- PROPOSED TRIBUTARY AREA
- SERVICE AREA BOUNDARY
- (1) SERVICE AREA NUMBER
- PROPOSED UPGRADE OF EXISTING LIFT STATION & NO.
- PROPOSED EXPANSION OF SERVICE AREA 1
- PROPOSED EXPANSION OF SERVICE AREA 2
- PROPOSED EXPANSION OF SERVICE AREA 6
- PROPOSED EXPANSION OF SERVICE AREA 7
- PROPOSED EXPANSION OF SERVICE AREA 8

City Of Visalia

FEB. 1994

BOYLE ENGINEERING CORPORATION

SANITARY SEWER MASTER PLAN

FUTURE SEWER FLOWS

PLATE 3